Front Elevation

Side Elevation
(Bedroom End)

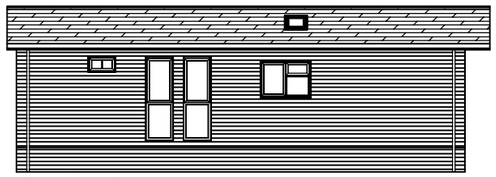

Back Elevation

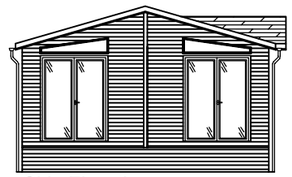

Side Elevation
(Lounge End)

Scale 1:150

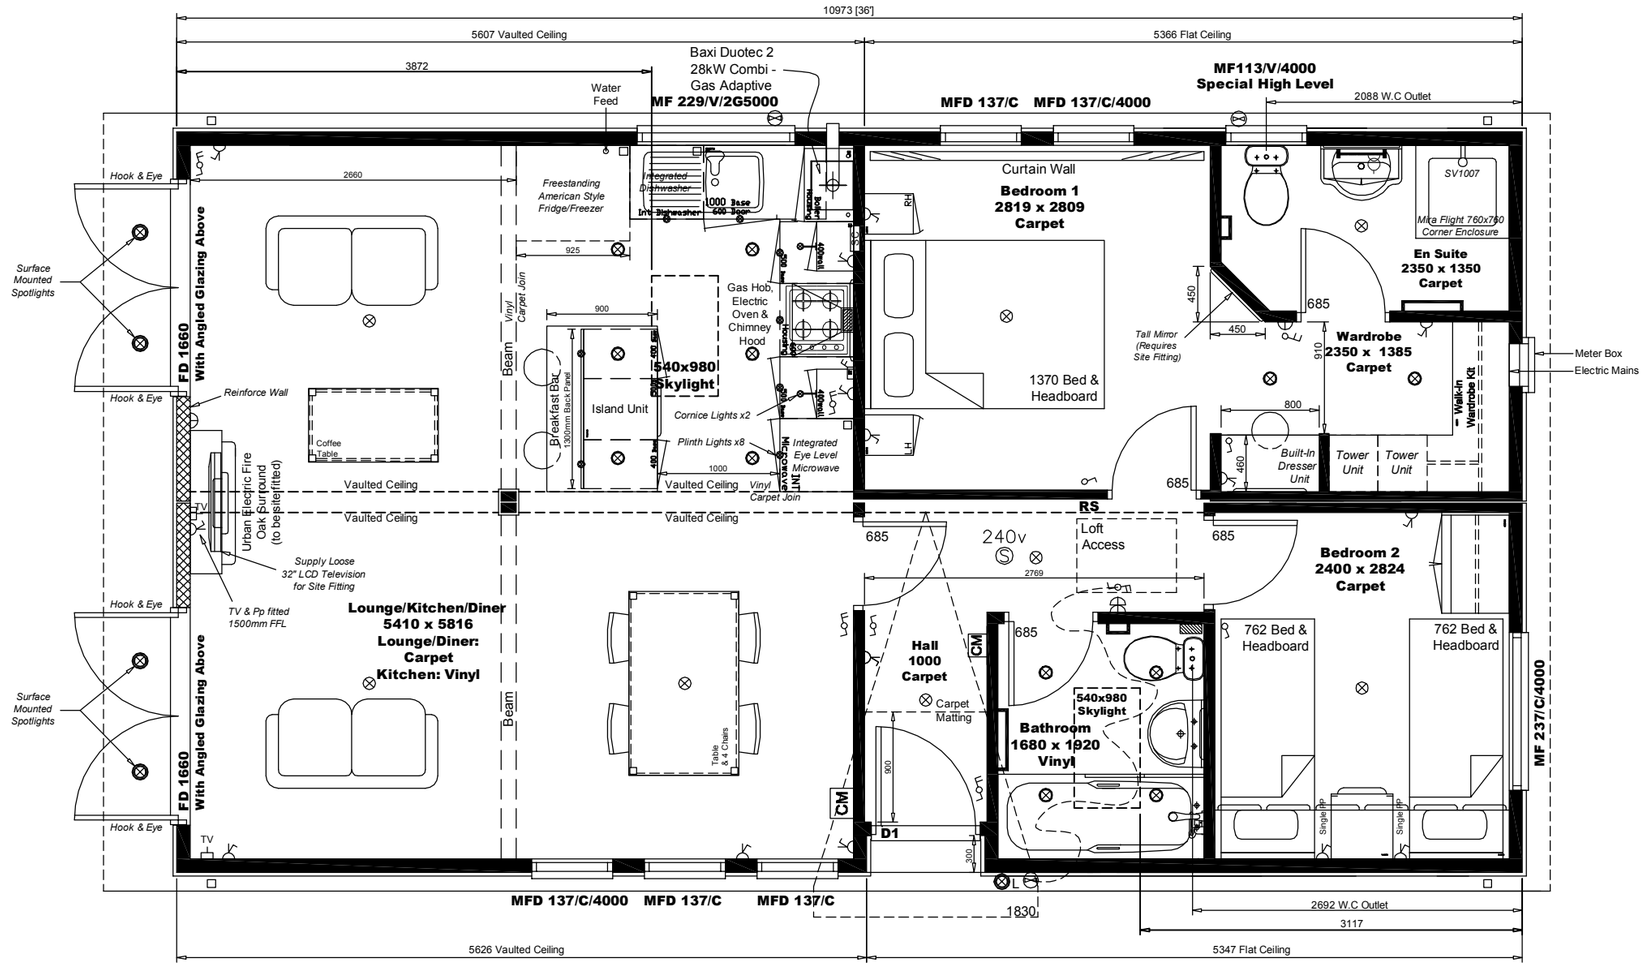

Clad Exterior

16º Pitch Roof With Boarded Out Loft 2440mm Either Side Of Hatch Or As Design Permits

4x Steel Beams Required For Ceiling Vaults

COPYRIGHT/CONFIDENTIAL
The rights to this design remain
the property of Tingdene Homes Ltd.
All rights reserved
Dated: 00/00/00

To convert to imperial divide metric value by 304.8

Model:	Woodland Oak		
Size:	Metric: 10.973 x 6.096	Imperial: 36 x 20	
Agent:			
Customer:			

SWITCHED SOCKET		ELECTRIC TAILS	
LIGHT SWITCH		LIGHT, ANY TYPE	
PULL CORD SWITCH		FLUORESCENT LIGHT	
SHAVER SOCKET		EXTRACTOR FAN	
COOKER POINT		SMOKE DETECTOR	240v
SPUR POINT		WASHER PLUMBING	
T.V. SOCKET		FREEZER	
RADIATOR		FRIDGE	

RADIATOR SCHEDULE

DATE DRAWN	BY
00.00.00	WW

1	
2	
3	
4	
5	
6	

www.tingdene.co.uk
TINGDENE
BRADFIELD ROAD
FINEDON ROAD IND. EST.
WELLINGBOROUGH
NORTHANTS
NN8 4HB
TEL: (01933) 2251
FAX: (01933) 2722
(01933) 4419

Scale:	Sales No:	S.O. No:
1:50	Master	2013